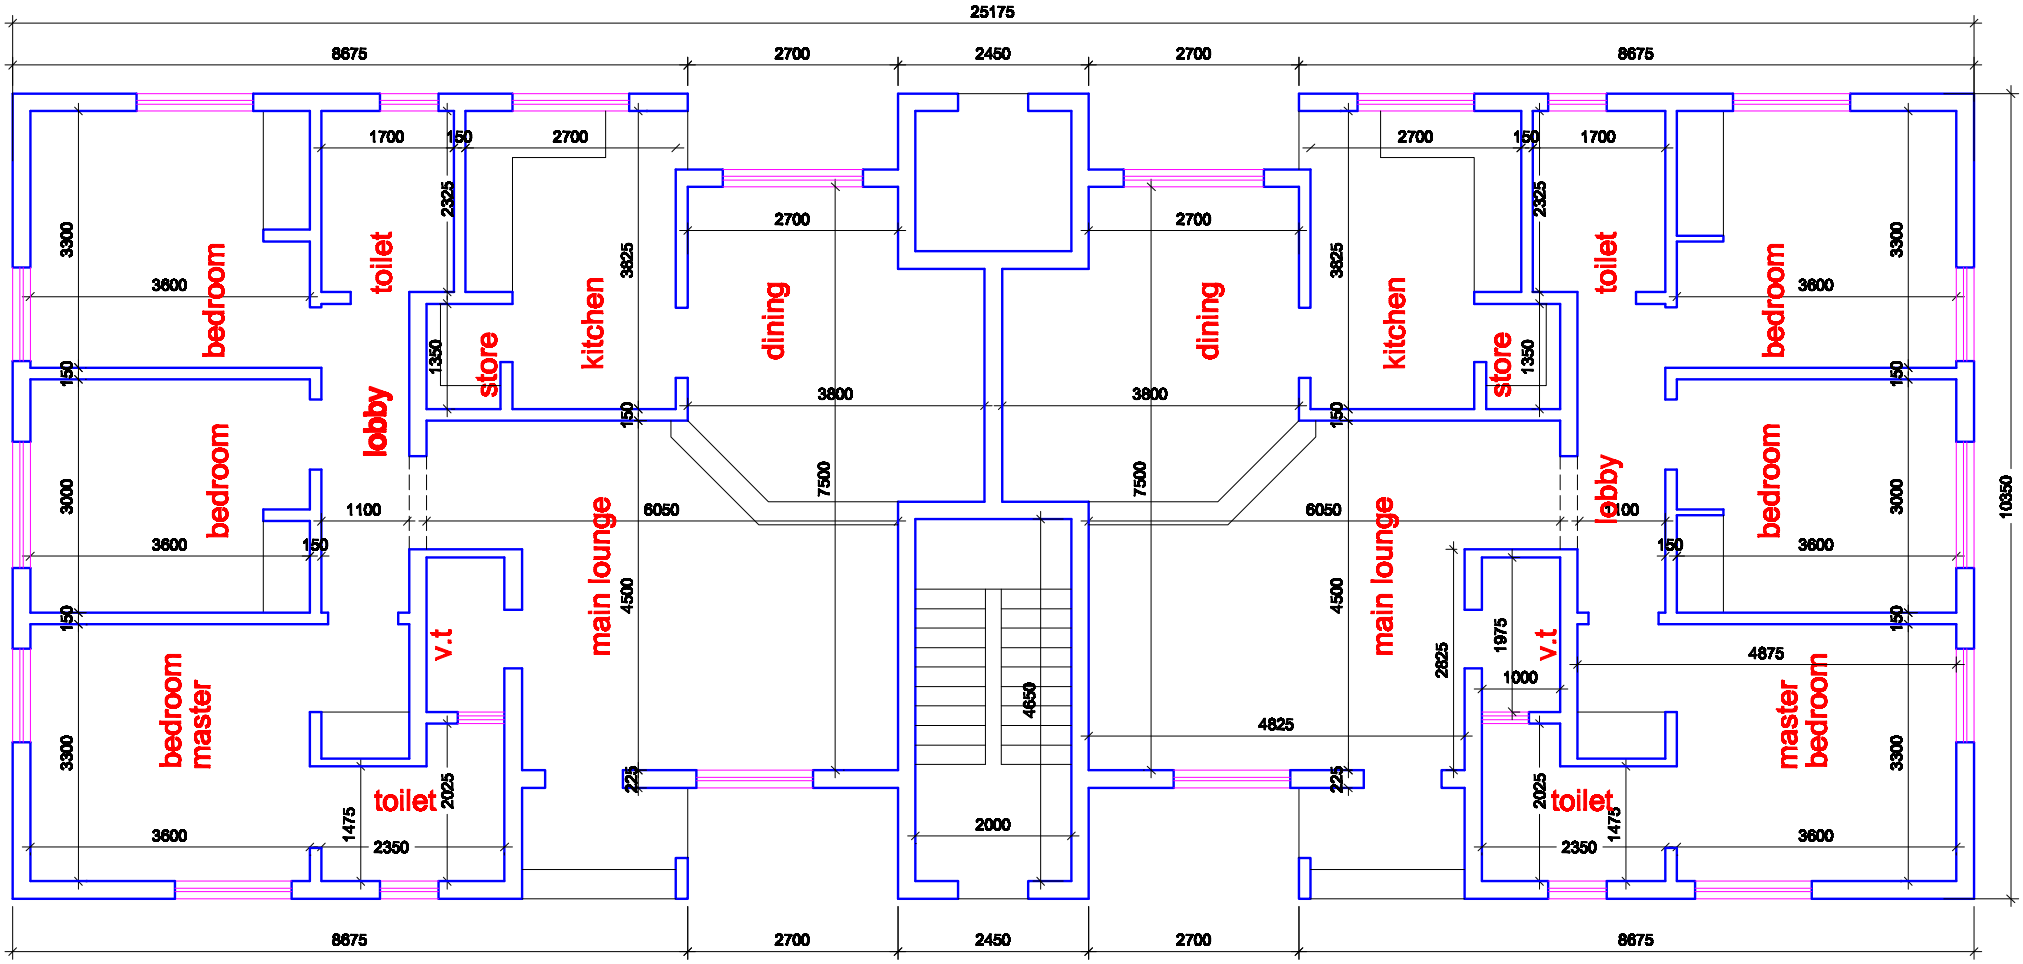

TPICAL FLOOR PLAN