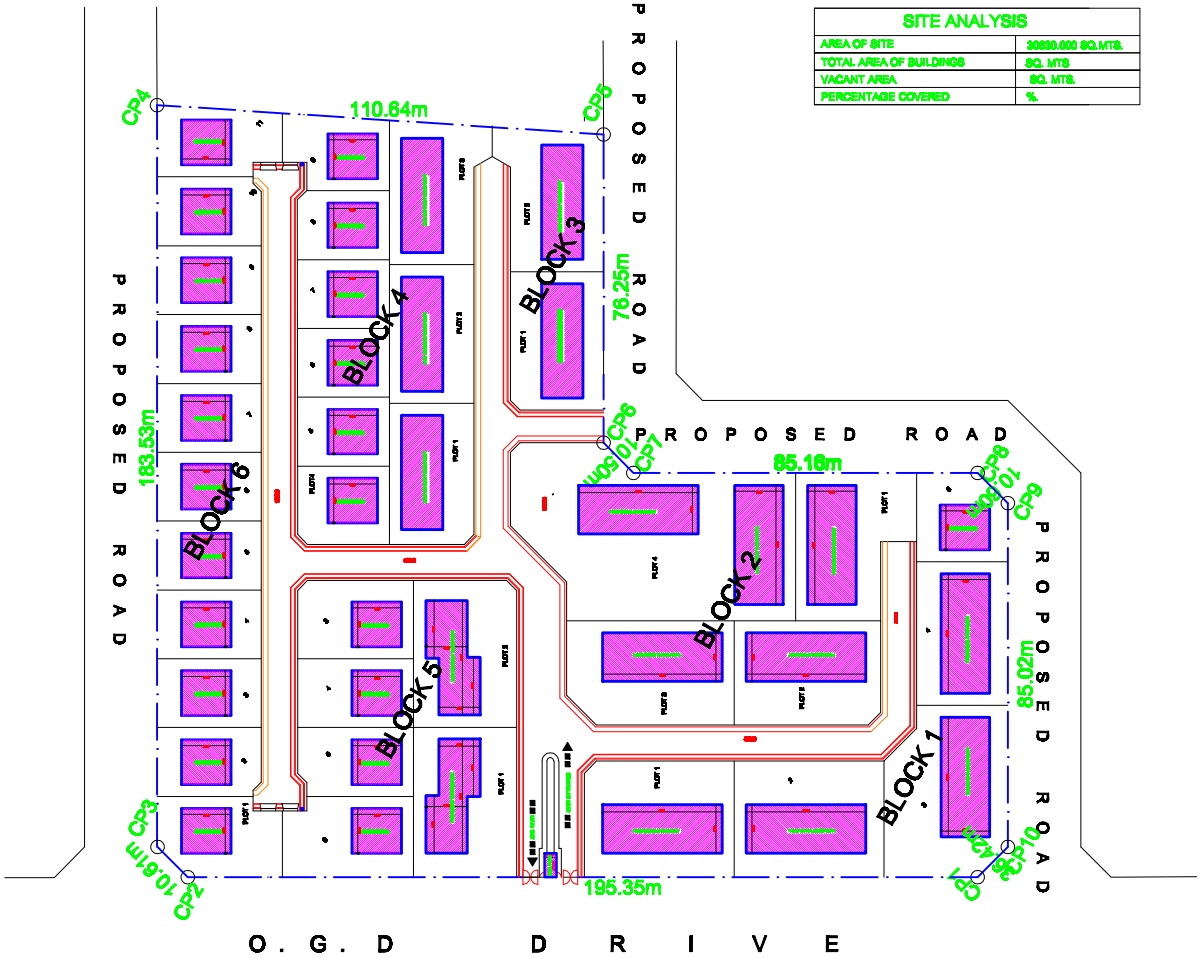

SITE ANALYSIS	
AREA OF SITE	30930.000 SQ.MTS.
TOTAL AREA OF BUILDINGS	SQ. MTS
VACANT AREA	SQ. MTS.
PERCENTAGE COVERED	%.

LEGEND				
UNIT / BLOCK	PROTOTYPE			TOTAL UNITS
	DETACHED	TERRACE	APARTMENT	
1	1	-	24	25
2	-	-	30	30
3	-	6	-	6
4	6	12	-	18
5	4	8	-	12
6	11	-	-	11
TOTAL	22	26	54	104

SITE PLAN

No.	Revision/Issue	Date

Drawing Title: SITE PLAN
Date: JANUARY 2009
Scale: 1:125
Sheet: 01
Project No.

Project Name and Address
PROPOSED RESIDENTIAL DEVELOPMENT
FOR
SCHRAGER LIMITED
WITHIN RIVERVIEW ESTATE, IBHIRI
ALONG OGD DRIVE, OFF LAGOS IBADAN EXPRESSWAY, IBHIRI
IPO LOCAL GOVT. AREA OGUN STATE.

Firm Name and Address
QUATRO ARCHITECTS
[illegible]
P.O. BOX [illegible], FALOMO, IKOYI, LAGOS
TEL/FAX: 01-[illegible], MOBILE: [illegible]